


METRIC DISPLAY SAMPLE - SOURCE GEOMETRY RETAINED

Dimension labels converted from the supplied imperial PDF; not a new measurement record.

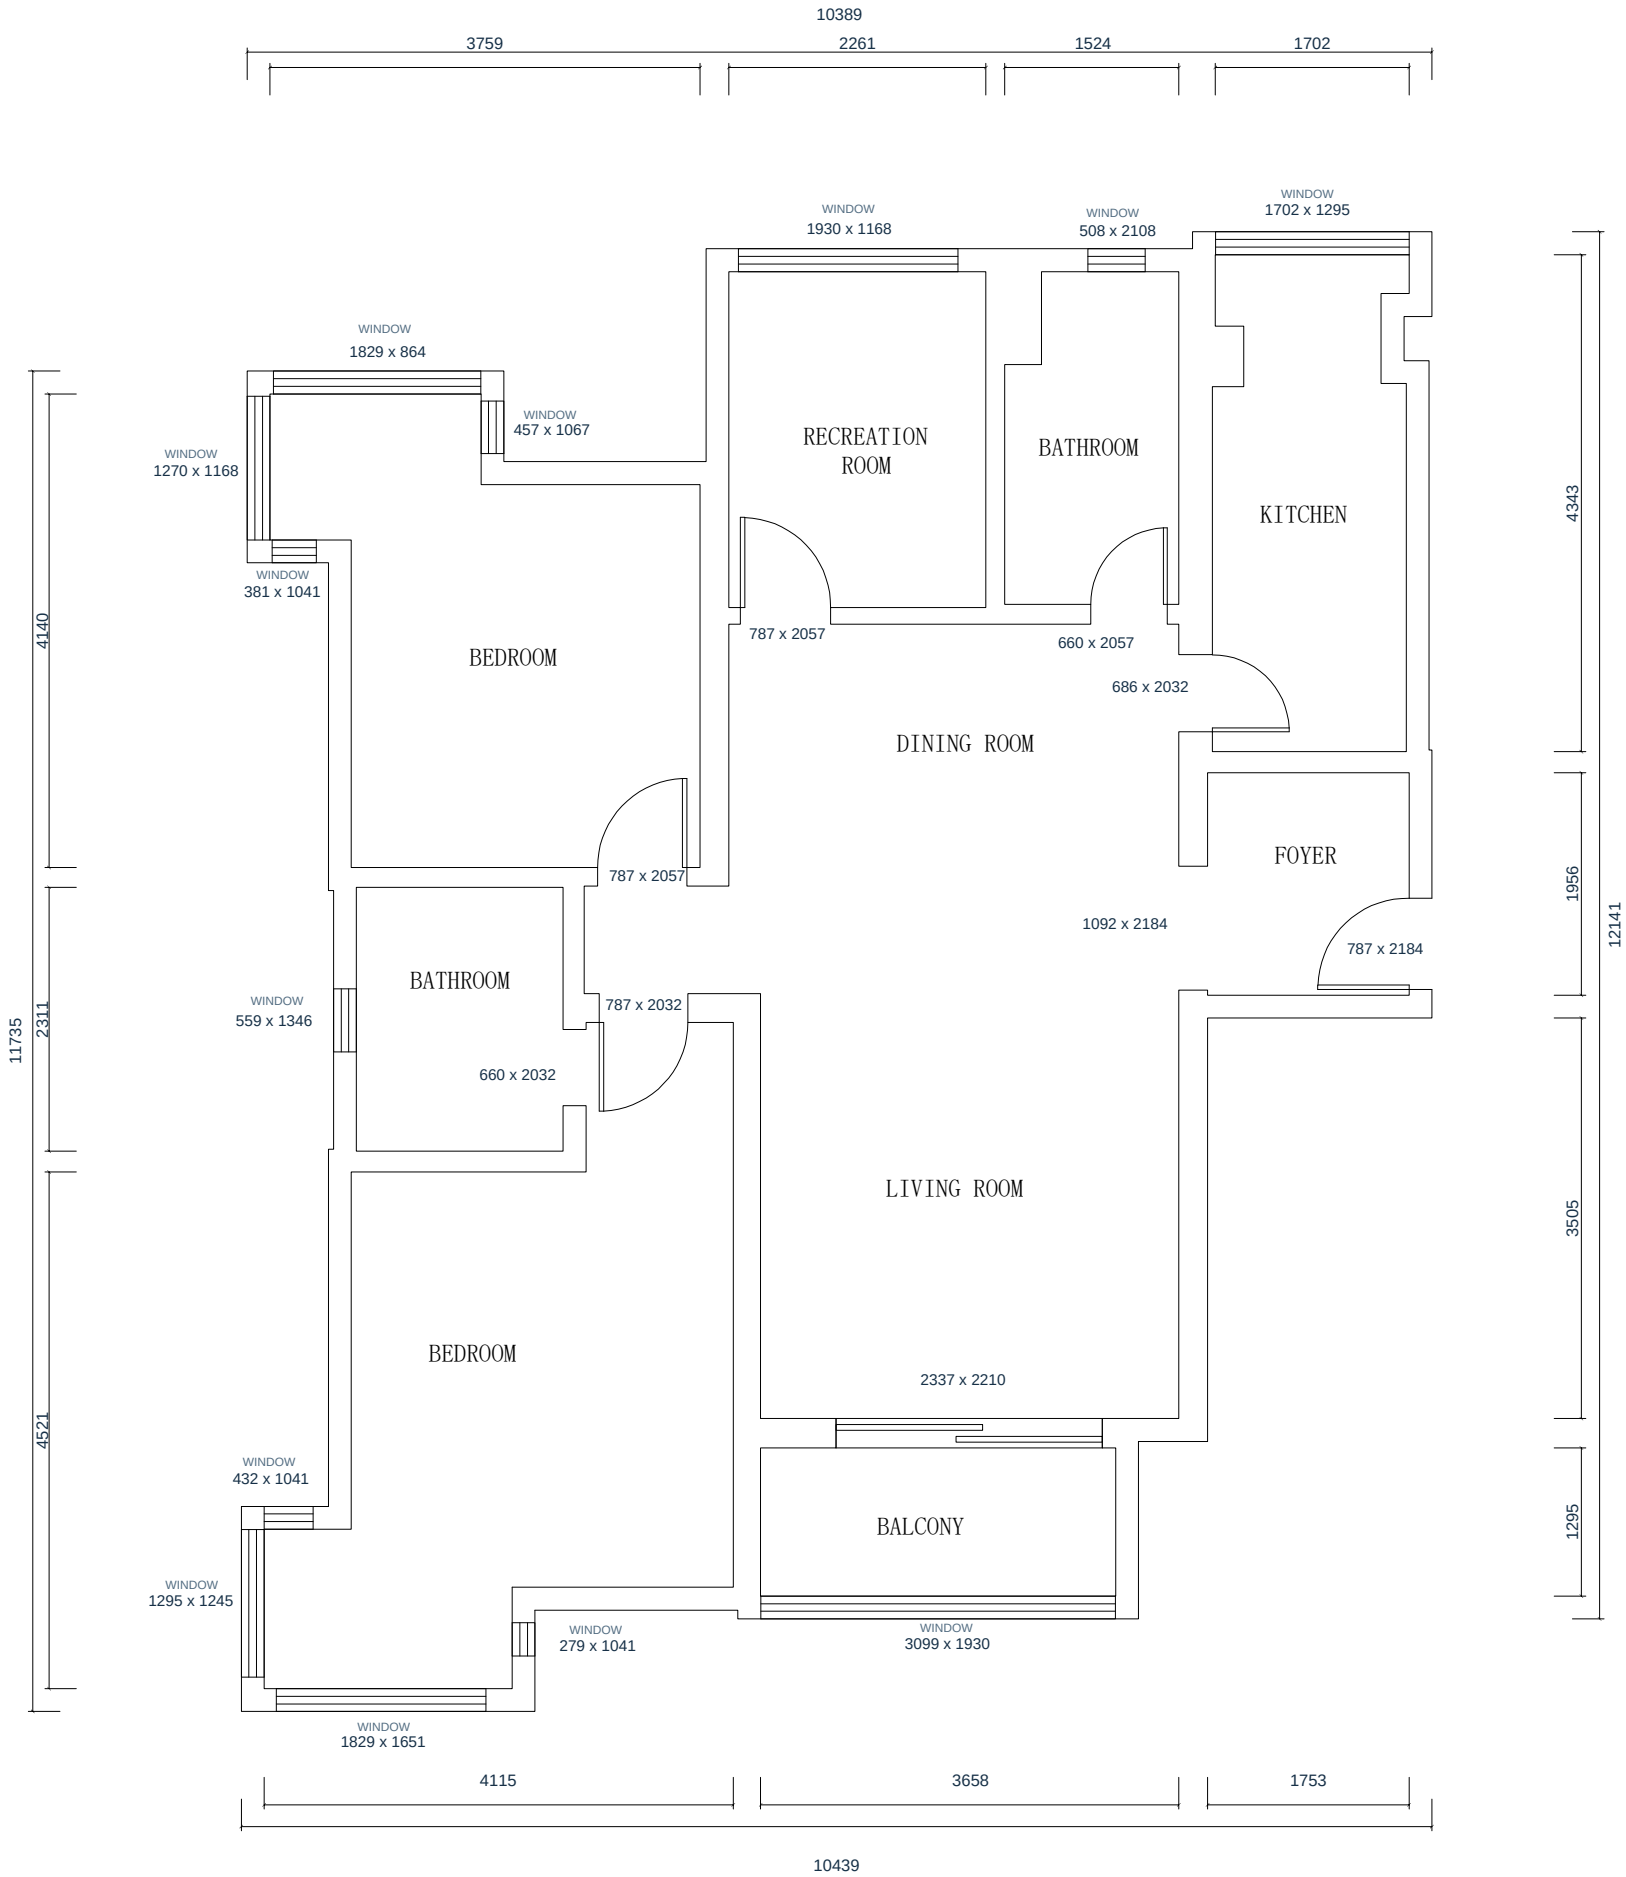

JOYONE SCAN

EXISTING CONDITIONS
DRAWING SAMPLE

PROJECT

Residential sample
New York sample drawing
No project address disclosed

DRAWING

EXISTING CONDITIONS
FLOOR PLAN

EX-01-M | Sheet 1 of 1

UNITS: MILLIMETERS (mm)

Dimensions rounded to 1 mm.
Rounding is not an accuracy
or tolerance statement.

SCALE: NTS

DO NOT SCALE DRAWING

CONVERSION RECORD

Source: supplied imperial PDF.
1 inch = 25.4 mm.
Only existing dimension labels
were converted. No missing
dimensions were inferred.

Web conversion: 2026-10-03
Source drawing: 2026-09-28

SAMPLE ONLY

NOT FOR CONSTRUCTION

Converted from the reviewed
source drawing sample.
This is a unit conversion,
not a new survey or CAD edit.
Verify critical fabrication,
installation and ordering
dimensions independently.

Original DWG remains unchanged.
Metric PDF does not convert DWG.